APPROPRIATE FOR CHILDREN 5 TO 12 YEARS OF AGE

3836-01-TF FEATURES:

ACCESSIBLE DECK RAMP
WITH HANDRAILS
ACCESSIBLE GRADE RAMP
WITH HANDRAILS
ACCESSIBLE TRANSFER STATION
ADDITION PANEL
ARCHED BRIDGEWAY
WITH BALUSTER WALLS
ARCH LADDER
BALUSTER WALL (16)
BALUSTER WALL
WITH SHIP'S WHEEL (2)
BUBBLE PANEL
CHAIN CARGO NET
CHIME PANEL
CLATTER BRIDGE
WITH BALUSTER WALLS
COIL CLIMBER
CONVEX/FLAT MIRROR PANEL
GRADE RAMP CLIMBER
KID'S BENCH
QUAD WOOD ROOF
WITH DORMERS (2)
SCHOOL BUS WITH
WHEEL AND SEATS
SLIDE CHUTE, STRAIGHT
STOREFRONT COUNTERTOP
SPELLING PANEL, BALUSTER WALL
TALK TUBE (2)
TIC-TAC-TOE PANEL
TOT SLIDE CHUTE, CURVED
TUNNEL CRAWL, CLEAR PLASTIC
VERTICAL SAFETY CLIMBER
WIDE CHUTE
WOOD ROOF WITH DORMERS (3)

ACCESSIBILITY PROFILE:

24 TOTAL PLAY COMPONENTS
20 ELEVATED PLAY COMPONENTS
(20 ACCESSIBLE)
4 GROUND LEVEL PLAY COMPONENTS
(4 ACCESSIBLE)

SAFETY USE ZONE BORDER

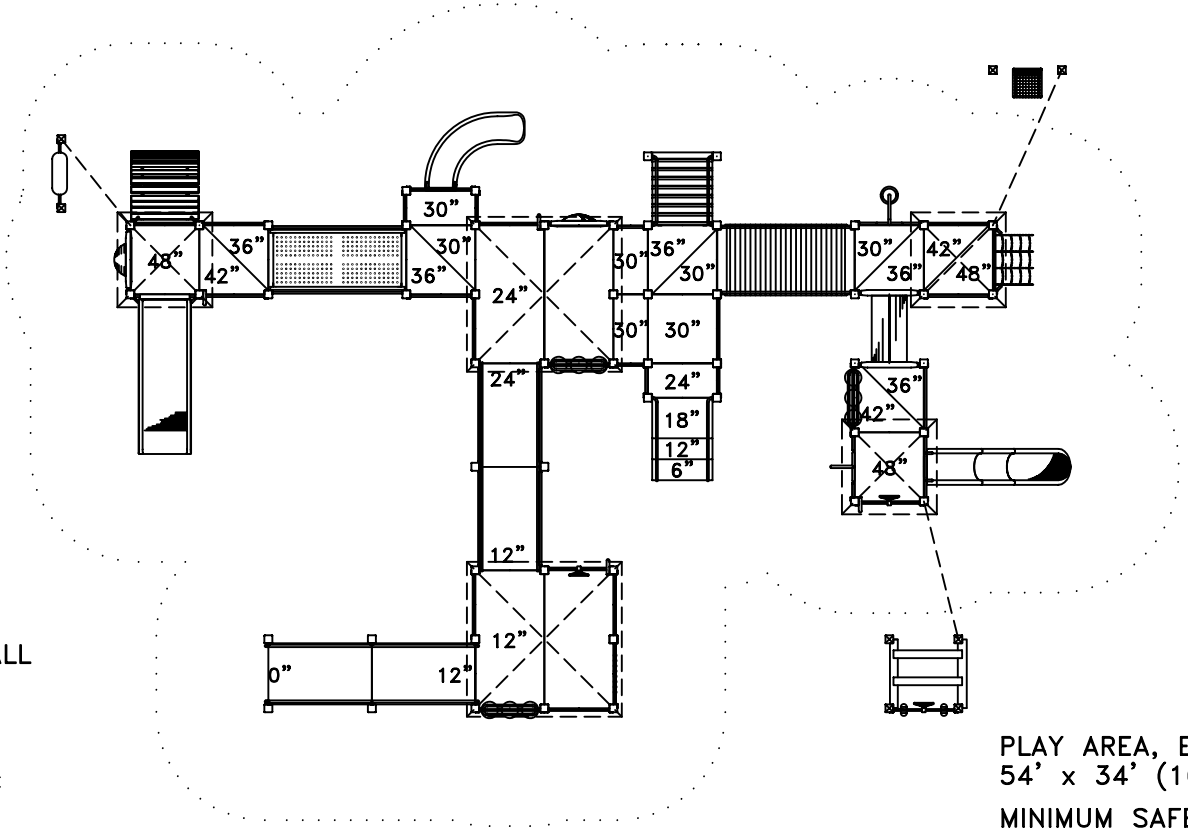

WELCOME/
RULES SIGN

PLAY AREA, EQUIPMENT ONLY:
54' x 34' (16.5m x 10.4m)

MINIMUM SAFE USE ZONE:
66' x 46' (20.2m x 14.1m)

0' 5' 10'

This drawing reveals the copyrighted intellectual property of Columbia Cascade Company. Not for use by others without our express, written authorization.

Authorization for use is hereby granted to architects, landscape architects and similar design professionals solely for the purpose of specifying TimberForm products.

Scale	Drawn by: AT	09-21-11
3/32"=1'-0"	Ck'd by: CL	09-21-11

COLUMBIA CASCADE COMPANY
Makers of TimberForm®, PipeLine® RePlay,® TimberForm®-2, InterPlay® CycLoops® and CycLocker® Products.
1300 S.W. Sixth Avenue, Suite 310
Portland, Oregon 97201-3464
U.S.A.
Telephone 503/223-1157
Facsimile 503/223-4530
WWW.TIMBERFORM.COM

Title:
THEMED PLAY
MODEL NO. 3836-01-TF
CATTLE RANCH
AREA DRAWING

Drawing No. W-3836-01-TF

Sheet 1 of 1